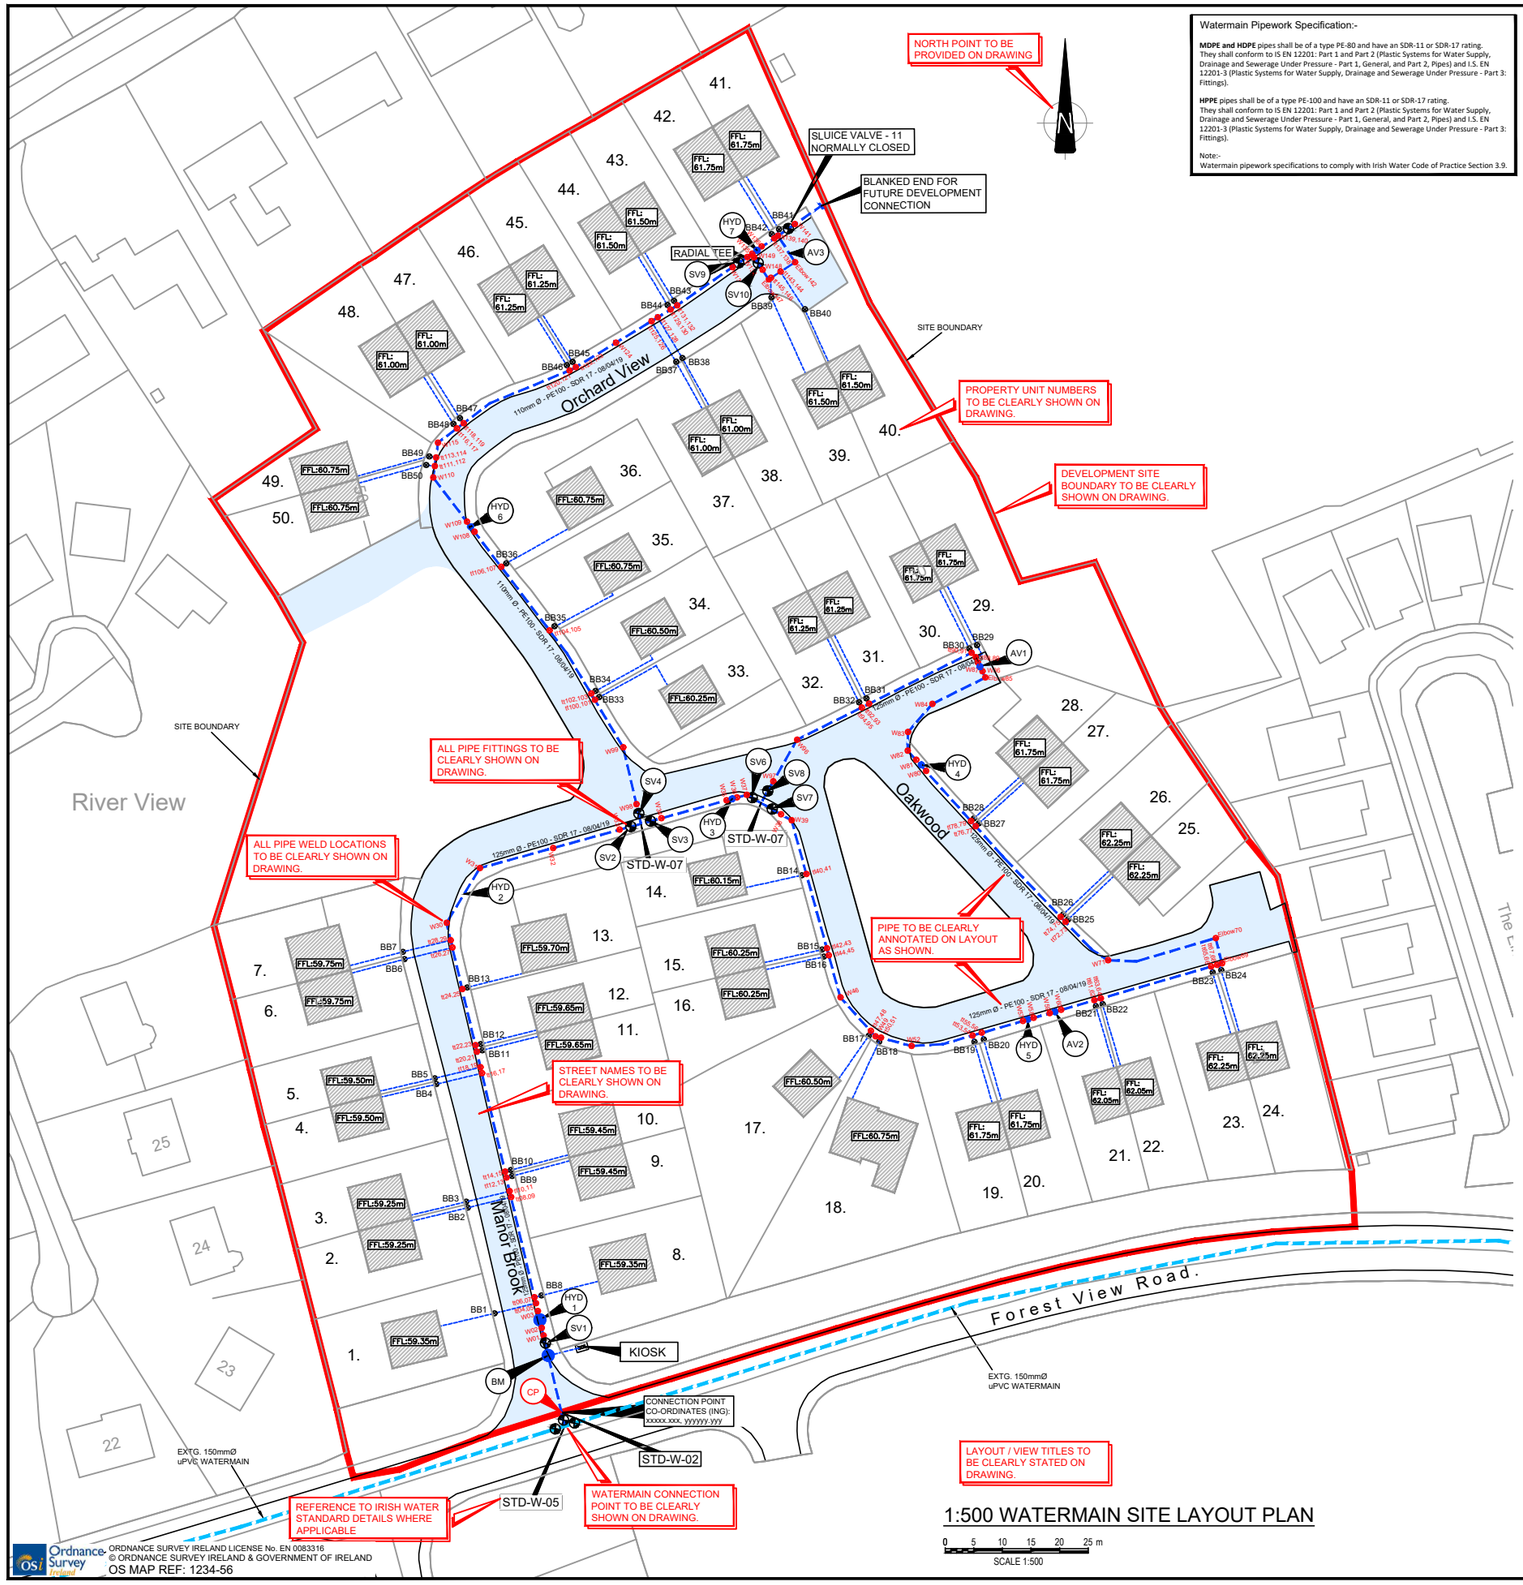

1:500 WATERMAIN SITE LAYOUT PLAN

0 5 10 15 20 25 m

SCALE 1:500

ORDNANCE SURVEY IRELAND LICENSE No. EN 0083316
© ORDNANCE SURVEY IRELAND & GOVERNMENT OF IRELAND
OS MAP REF: 1234-56

c:\users\rhorgan\onedrive - uisce eireann\00-standard details\2025 - revision\2025 standard details\2025-revision water standard details\2023 - appendix - water sample drawings\01-as-built samples\004-iw-s-wa_ab1(internal rev d5).dwg
09/12/2024

* No part of this drawing may be reproduced or transmitted in any form or stored in any retrieval system of any nature without the written permission of Irish Water as copyright holder except as agreed for use on the project for which the document was originally issued.

Watermain Pipework Specification:-

MDPE and HDPE pipes shall be of a type PE-80 and have an SDR-11 or SDR-17 rating. They shall conform to IS EN 12201: Part 1 and Part 2 (Plastic Systems for Water Supply, Drainage and Sewerage Under Pressure - Part 1, General, and Part 2, Pipes) and I.S. EN 12201-3 (Plastic Systems for Water Supply, Drainage and Sewerage Under Pressure - Part 3: Fittings).

HPPE pipes shall be of a type PE-100 and have an SDR-11 or SDR-17 rating. They shall conform to IS EN 12201: Part 1 and Part 2 (Plastic Systems for Water Supply, Drainage and Sewerage Under Pressure - Part 1, General, and Part 2, Pipes) and I.S. EN 12201-3 (Plastic Systems for Water Supply, Drainage and Sewerage Under Pressure - Part 3: Fittings).

Note:-
Watermain pipework specifications to comply with Irish Water Code of Practice Section 3.9.

Watermain Pipe Weld Schedule:-

TABULATED PIPE WELD SCHEDULE TO BE PROVIDED ON DRAWING (Excel Format Preferably)

Type	Location Co-Ords (ING)
W01	X = xxxxx.xxx Y = yyyyyy.yyy
W02	X = xxxxx.xxx Y = yyyyyy.yyy
Watermain Pipe Weld Schedule:-

Type	Location Co-Ords (ING)
It129	X = xxxxx.xxx Y = yyyyyy.yyy
It130	X = xxxxx.xxx Y = yyyyyy.yyy
It131	X = xxxxx.xxx Y = yyyyyy.yyy
It132	X = xxxxx.xxx Y = yyyyyy.yyy
W133	X = xxxxx.xxx Y = yyyyyy.yyy
W134	X = xxxxx.xxx Y = yyyyyy.yyy
W135	X = xxxxx.xxx Y = yyyyyy.yyy
W136	X = xxxxx.xxx Y = yyyyyy.yyy
It137	X = xxxxx.xxx Y = yyyyyy.yyy
It138	X = xxxxx.xxx Y = yyyyyy.yyy
It139	X = xxxxx.xxx Y = yyyyyy.yyy
It140	X = xxxxx.xxx Y = yyyyyy.yyy
W141	X = xxxxx.xxx Y = yyyyyy.yyy
Elbow142	X = xxxxx.xxx Y = yyyyyy.yyy
It143	X = xxxxx.xxx Y = yyyyyy.yyy
It144	X = xxxxx.xxx Y = yyyyyy.yyy
It145	X = xxxxx.xxx Y = yyyyyy.yyy
It146	X = xxxxx.xxx Y = yyyyyy.yyy
Elbow147	X = xxxxx.xxx Y = yyyyyy.yyy
W148	X = xxxxx.xxx Y = yyyyyy.yyy
W149	X = xxxxx.xxx Y = yyyyyy.yyy

Watermain Fittings Schedule:-

BOUNDARY BOX AND PIPE FITTINGS TABULATED SCHEDULE TO BE PROVIDED ON DRAWING (Excel Format Preferably)

Type	Location Co-Ords (ING)
Connection Point	X = xxxxx.xxx Y = yyyyyy.yyy
Meter Chamber	X = xxxxx.xxx Y = yyyyyy.yyy
BB01	X = xxxxx.xxx Y = yyyyyy.yyy
BB02	X = xxxxx.xxx Y = yyyyyy.yyy
BB03	X = xxxxx.xxx Y = yyyyyy.yyy
BB04	X = xxxxx.xxx Y = yyyyyy.yyy
BB05	X = xxxxx.xxx Y = yyyyyy.yyy
BB06	X = xxxxx.xxx Y = yyyyyy.yyy
BB07	X = xxxxx.xxx Y = yyyyyy.yyy
BB08	X = xxxxx.xxx Y = yyyyyy.yyy
BB09	X = xxxxx.xxx Y = yyyyyy.yyy
BB10	X = xxxxx.xxx Y = yyyyyy.yyy
BB11	X = xxxxx.xxx Y = yyyyyy.yyy
BB12	X = xxxxx.xxx Y = yyyyyy.yyy
BB13	X = xxxxx.xxx Y = yyyyyy.yyy
BB14	X = xxxxx.xxx Y = yyyyyy.yyy
BB15	X = xxxxx.xxx Y = yyyyyy.yyy
BB16	X = xxxxx.xxx Y = yyyyyy.yyy
BB17	X = xxxxx.xxx Y = yyyyyy.yyy
BB18	X = xxxxx.xxx Y = yyyyyy.yyy
BB19	X = xxxxx.xxx Y = yyyyyy.yyy
BB20	X = xxxxx.xxx Y = yyyyyy.yyy
BB21	X = xxxxx.xxx Y = yyyyyy.yyy
BB22	X = xxxxx.xxx Y = yyyyyy.yyy
BB23	X = xxxxx.xxx Y = yyyyyy.yyy
BB24	X = xxxxx.xxx Y = yyyyyy.yyy
BB25	X = xxxxx.xxx Y = yyyyyy.yyy
BB26	X = xxxxx.xxx Y = yyyyyy.yyy
BB27	X = xxxxx.xxx Y = yyyyyy.yyy
BB28	X = xxxxx.xxx Y = yyyyyy.yyy
BB29	X = xxxxx.xxx Y = yyyyyy.yyy
BB30	X = xxxxx.xxx Y = yyyyyy.yyy
BB31	X = xxxxx.xxx Y = yyyyyy.yyy
BB32	X = xxxxx.xxx Y = yyyyyy.yyy
BB33	X = xxxxx.xxx Y = yyyyyy.yyy
BB34	X = xxxxx.xxx Y = yyyyyy.yyy
BB35	X = xxxxx.xxx Y = yyyyyy.yyy
BB36	X = xxxxx.xxx Y = yyyyyy.yyy
BB37	X = xxxxx.xxx Y = yyyyyy.yyy
BB38	X = xxxxx.xxx Y = yyyyyy.yyy
BB39	X = xxxxx.xxx Y = yyyyyy.yyy
BB40	X = xxxxx.xxx Y = yyyyyy.yyy
BB41	X = xxxxx.xxx Y = yyyyyy.yyy
BB42	X = xxxxx.xxx Y = yyyyyy.yyy
BB43	X = xxxxx.xxx Y = yyyyyy.yyy
BB44	X = xxxxx.xxx Y = yyyyyy.yyy
BB45	X = xxxxx.xxx Y = yyyyyy.yyy
BB46	X = xxxxx.xxx Y = yyyyyy.yyy
BB47	X = xxxxx.xxx Y = yyyyyy.yyy
BB48	X = xxxxx.xxx Y = yyyyyy.yyy
BB49	X = xxxxx.xxx Y = yyyyyy.yyy
BB50	X = xxxxx.xxx Y = yyyyyy.yyy
SV01	X = xxxxx.xxx Y = yyyyyy.yyy
SV02	X = xxxxx.xxx Y = yyyyyy.yyy
SV03	X = xxxxx.xxx Y = yyyyyy.yyy
SV04	X = xxxxx.xxx Y = yyyyyy.yyy
SV05	X = xxxxx.xxx Y = yyyyyy.yyy
SV06	X = xxxxx.xxx Y = yyyyyy.yyy
SV07	X = xxxxx.xxx Y = yyyyyy.yyy
SV08	X = xxxxx.xxx Y = yyyyyy.yyy
SV09	X = xxxxx.xxx Y = yyyyyy.yyy
SV10	X = xxxxx.xxx Y = yyyyyy.yyy
SV11	X = yyyyyy.yyy
HYD01	X = xxxxx.xxx Y = yyyyyy.yyy
HYD02	X = xxxxx.xxx Y = yyyyyy.yyy
HYD03	X = xxxxx.xxx Y = yyyyyy.yyy
HYD04	X = xxxxx.xxx Y = yyyyyy.yyy
HYD05	X = xxxxx.xxx Y = yyyyyy.yyy
HYD06	X = xxxxx.xxx Y = yyyyyy.yyy
HYD07	X = xxxxx.xxx Y = yyyyyy.yyy
AV01	X = xxxxx.xxx Y = yyyyyy.yyy
AV02	X = xxxxx.xxx Y = yyyyyy.yyy
AV03	X = xxxxx.xxx Y = yyyyyy.yyy

Note:-
PIPE WELD LOCATIONS AND TABULATED INFORMATION MAY BE SHOWN ON A SEPARATE DRAWING FOR THE PURPOSE OF CLARITY.

SAMPLE DRAWING

LEGEND:

SYMBOLS LEGEND TO BE PROVIDED ON DRAWING

- STD-W-04 — REFER TO STD-W-04 FOR DETAILS
- SITE BOUNDARY
- WATERMAIN
- BBxx — BOUNDARY BOX
- WATER SERVICE CONNECTION
- 61.50m+ — ROAD LEVEL
- FFL:60.25m — FINISHED FLOOR LEVEL
- SV — SLUICE VALVE
- AV — AIR VALVE
- HYD — HYDRANT
- WO — WASH OUT HYDRANT
- AV — AIR VALVE
- BM — BULK METER CHAMBER
- CP — CONNECTION POINT
- WOx — PIPE WELD LOCATIONS
- STD-W-07 — STANDARD DETAIL REFERENCE
- It03 — TAPPING TEE PIECE

NOTES:

1. ALL PIPE MATERIALS SHALL BE SPECIFIED ON THE RELEVANT DRAWINGS, & SHALL COMPLY WITH THE REQUIREMENTS OF SECTION 3.9 OF THE CODE OF PRACTICE FOR WATER INFRASTRUCTURE.

Watermain Asset Schedule:-

Type	Number of
Boundary Boxes	50 No.
Flow Meter Chamber	1 No.
Flow Meter Kiosk	1 No.
Sluice Valves	11 No.
Hydrants	7 No.
Air Valves	3 No.
Washout Hydrants	-
Scour Chamb	-
Headwall	-
PRV / PSV Chamber	-
PRV / PSV Kiosk	-
Booster Pump Station	-

ASSET SCHEDULE TO BE PROVIDED ON DRAWING

CDS TRACKER NUMBER TO BE CLEARLY STATED ON DRAWING.

CDS-1900xxxxxx

DRAWING TO BE REVISED TO "AS-BUILT" STATUS

REV.	DATE	DESCRIPTION	BY	CHKD	APPR
AB1	MAR 2025	AS-BUILT RECORD DRAWING	RH	-	-

Uisce Éireann Irish Water

Development

DEVELOPMENT TITLE TO BE CLEARLY STATED.

Developer / Consultant

NAME AND ADDRESS OF DEVELOPER AND/OR CONSULTANT TO BE CLEARLY SHOWN.

Title

WATERMAIN SITE LAYOUT PLAN

DRAWING TITLE TO BE CLEARLY STATED.

Drawn	Scale	Drawing Number	Rev.
RH	AS SHOWN	004-IS-SA-WA	AB1
Chkd. RH	Date 03/2025		
Apprd. M McG	Status AS-BUILT		